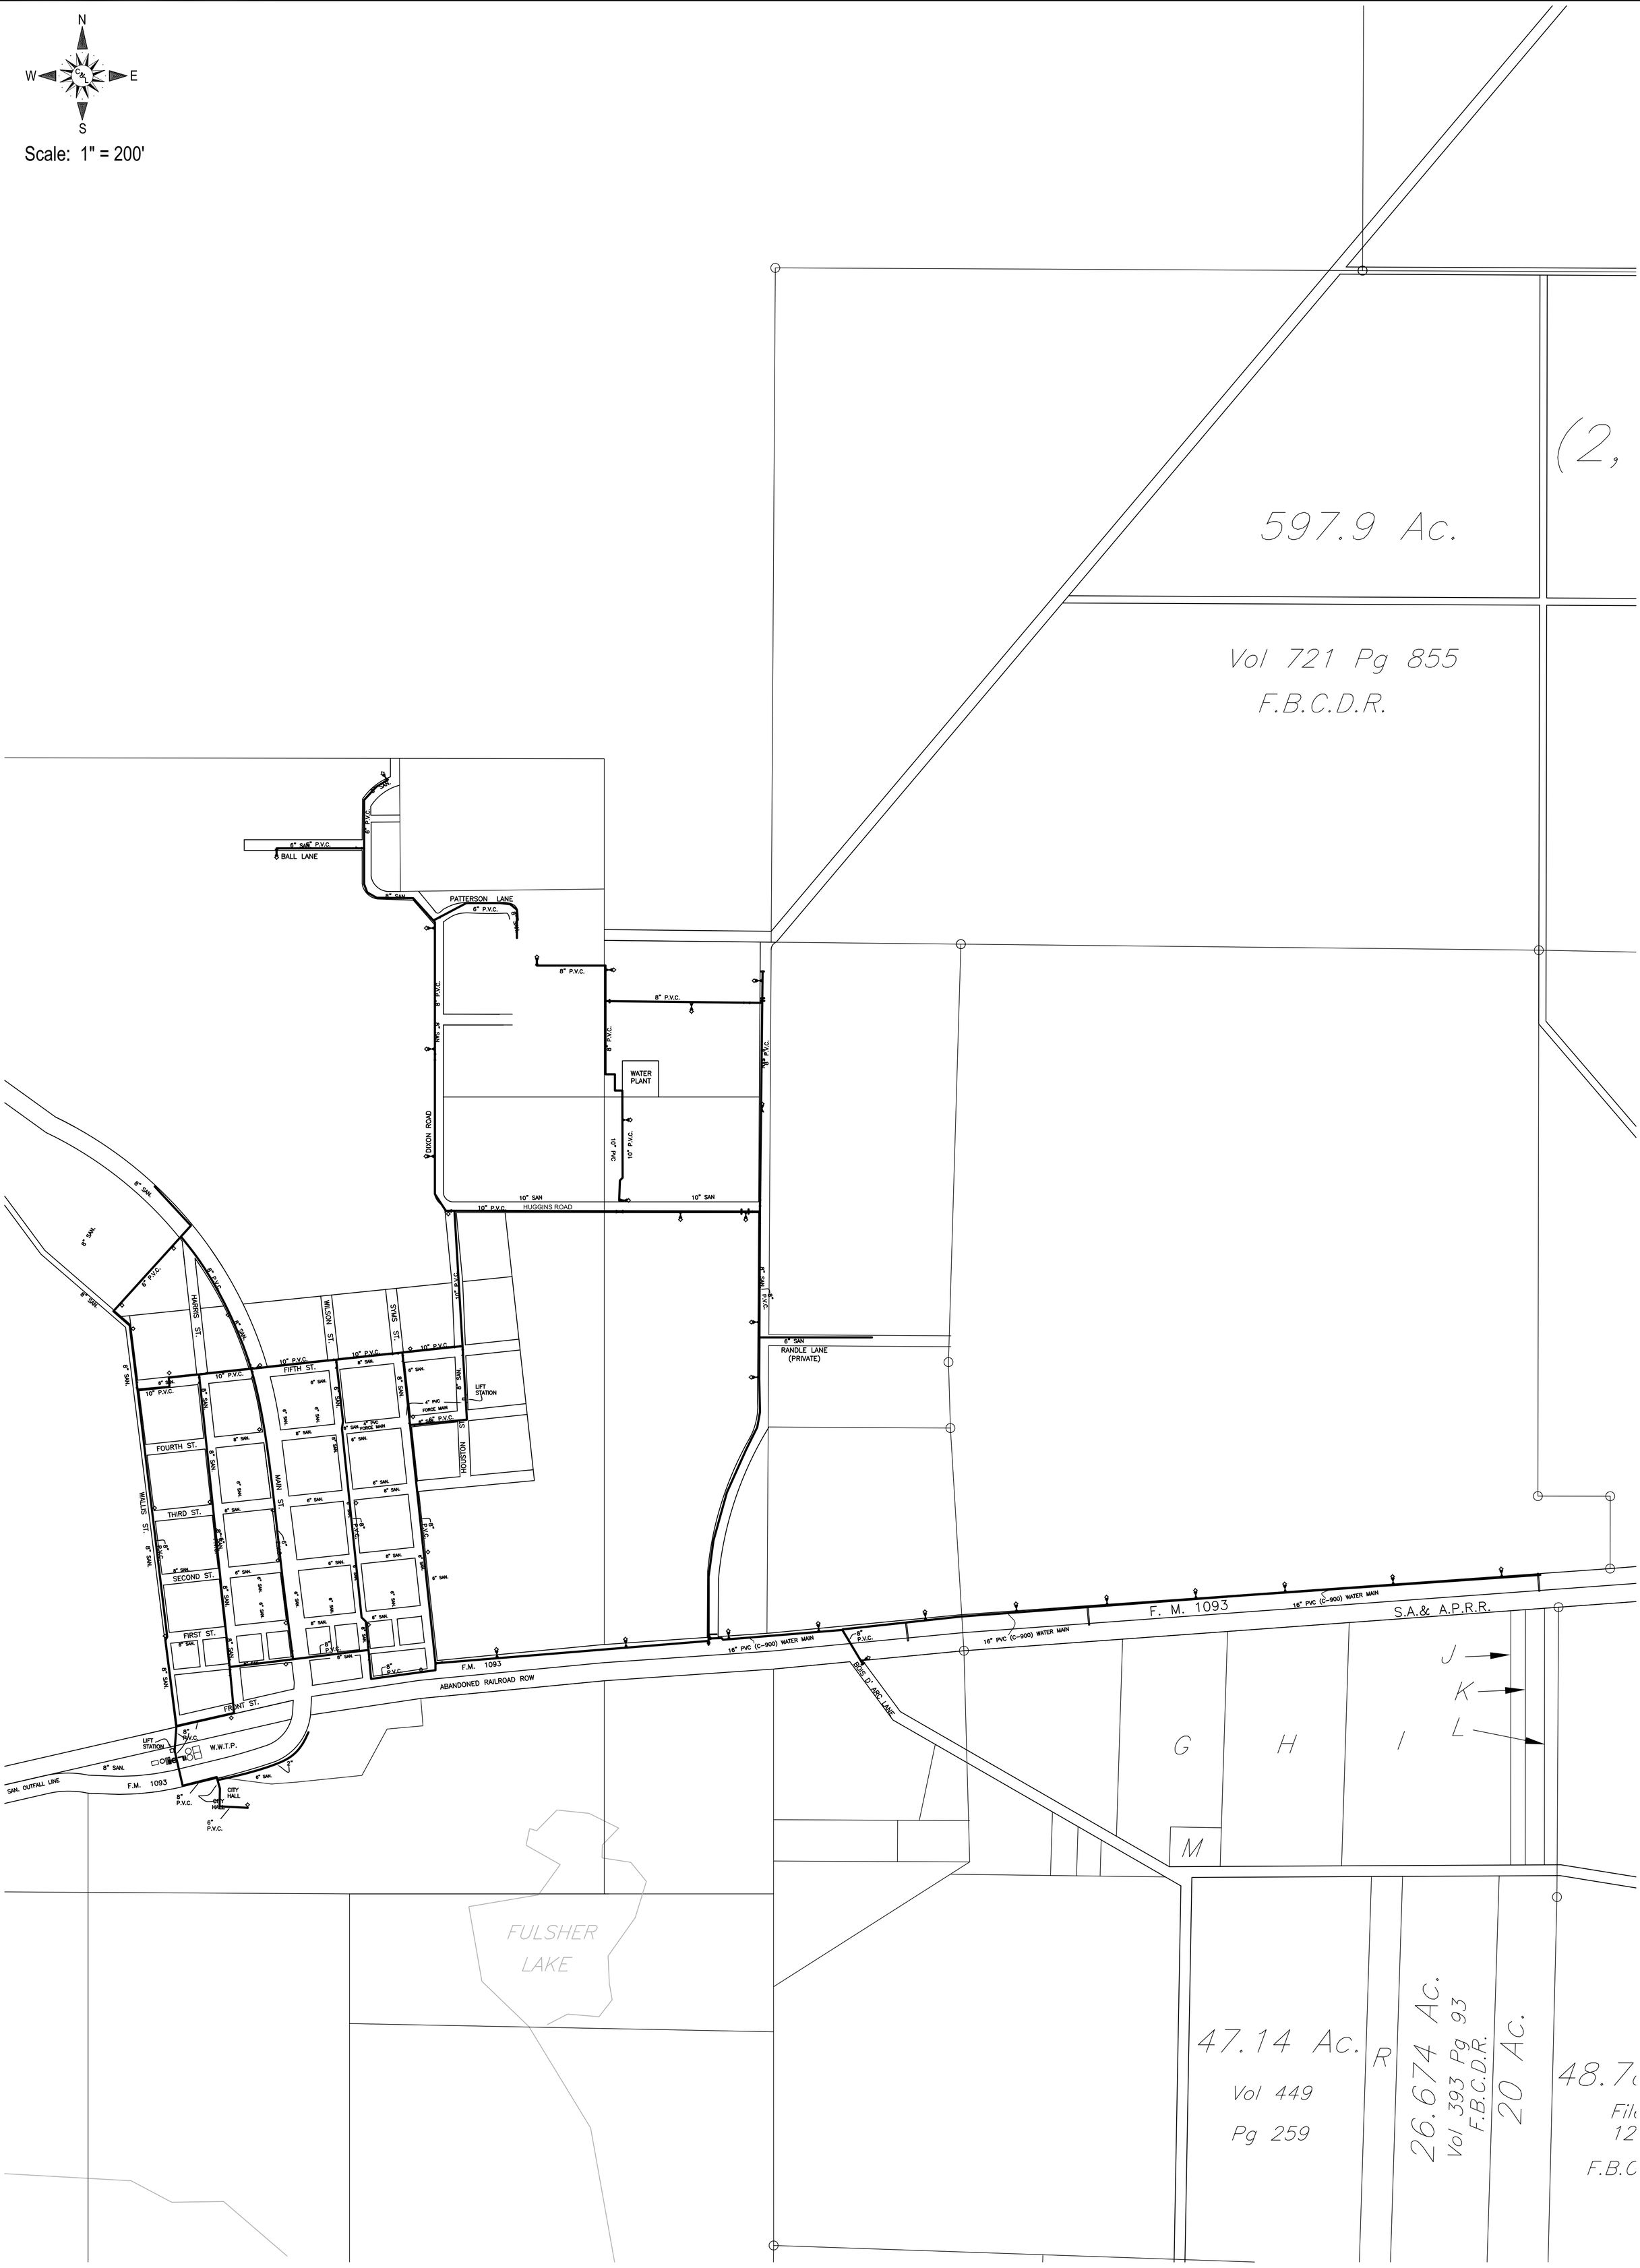

Clay & Leyendecker, Inc.

Consulting Engineers & Surveyors

Katy, Texas

WATER LINE MAP
CITY OF FULSHEAR, TEXAS

Scale :	1" = 400'
Job No. :	Fulshear Sewerline
Dwn. By :BR/BE	Date : 08-03-08

(drawings/fulshear/city map/sewer/Fulshear Sewerline)